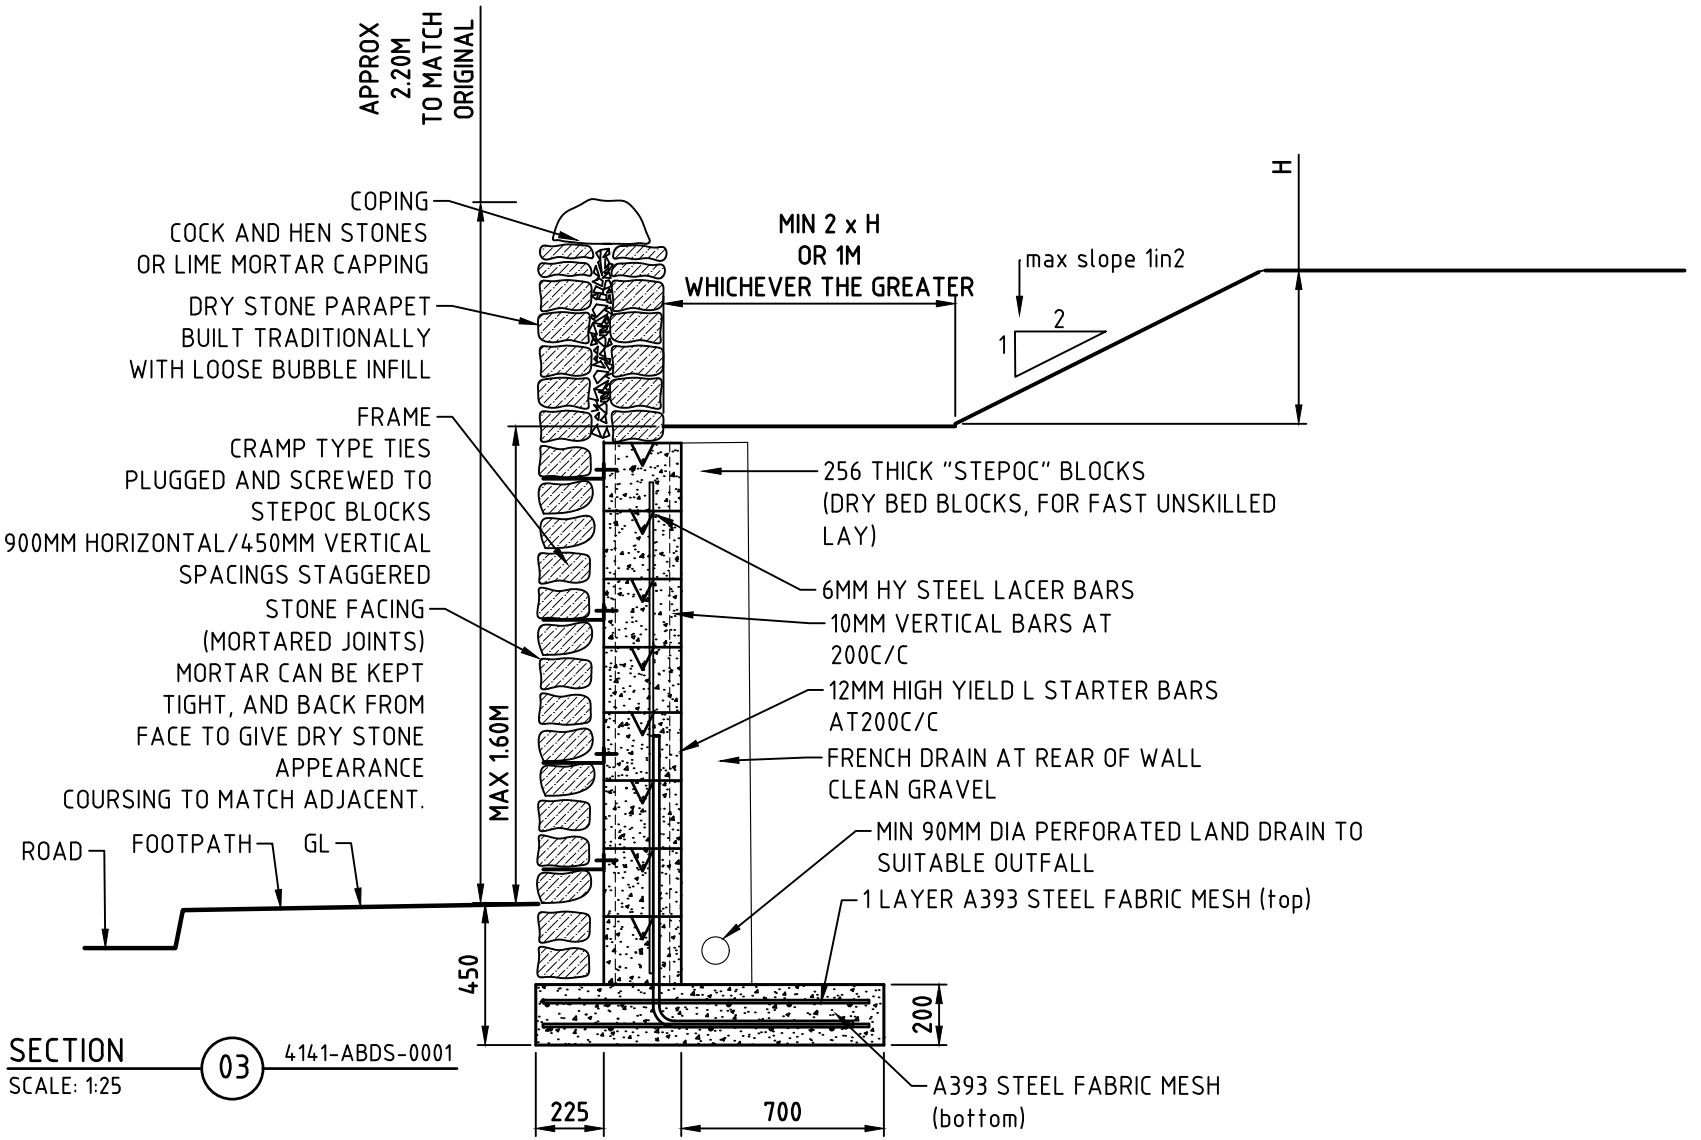

SECTION 03 4141-ABDS-0001
SCALE: 1:25

REV.	DATE	DRAWN	CHECKED	DESCRIPTION
B	06.09.2024	MRA	MRA	WALL HEIGHT TO MATCH ORIGINAL, RETAINED HT REDUCED WITH PARAPET WALL
A	10.05.2024	MRA	MRA	WALL HEIGHT REDUCED, GROUND LEVEL BATTERED

AB Design Solutions Ltd
Consulting Structural & Building Engineers
The Estate Office,Upper Aynho Grounds,Aynho,Oxfordshire,OX17 3AY
T: 01869 717711 or 01280 860761 E: info@abdesignsolutions.co.uk
W: www.abdesignsolutions.co.uk Company No. 6056872

DETAIL SHEET

CONTRACT / PROJECT
RETAINING WALL REBUILD
CROUGHTON ALLOTMENTS

CLIENT
CROUGHTON PARISH COUNCIL

JOB No.	4141-ABDS
DETAIL NO	XX-SE-S-0003 B
DATE	FEBRUARY 2024
BY/CHECKED	MRA/MFB